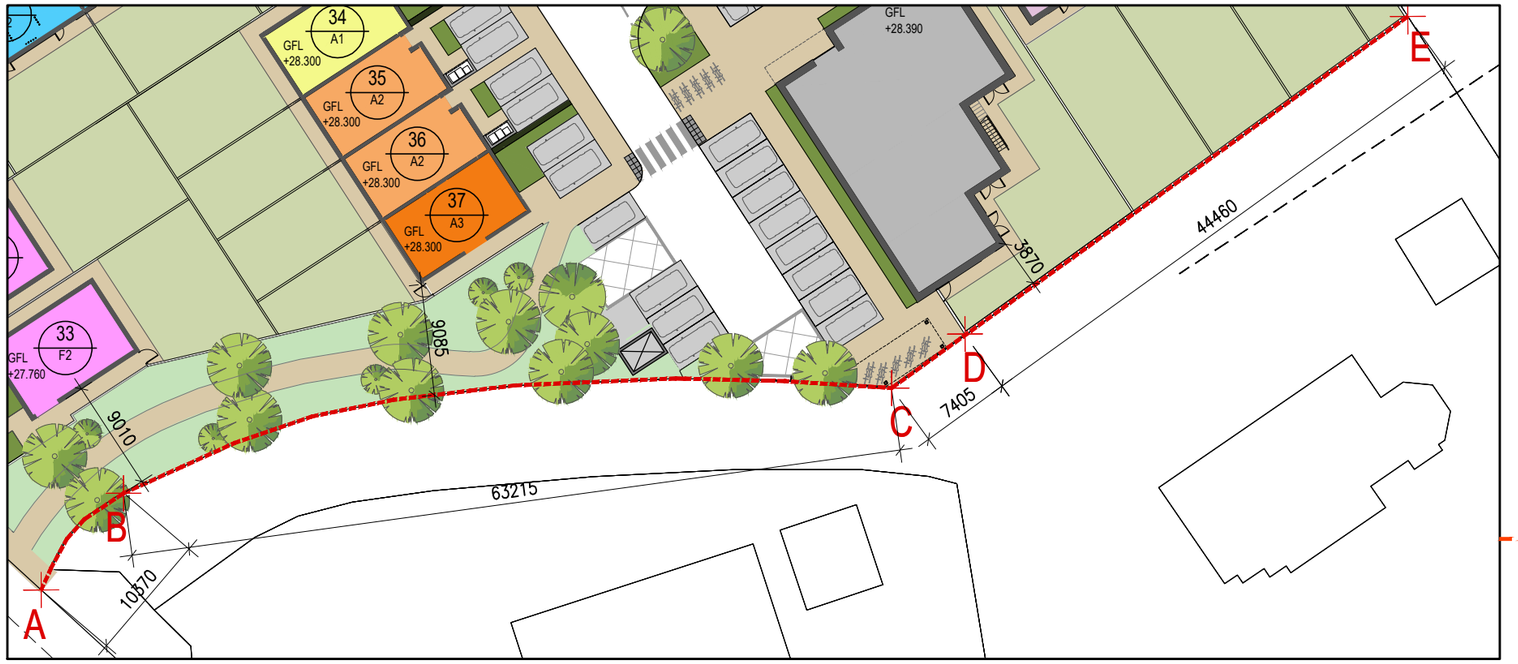

01 400 SouthWest Boundary Plan
1:500@A3

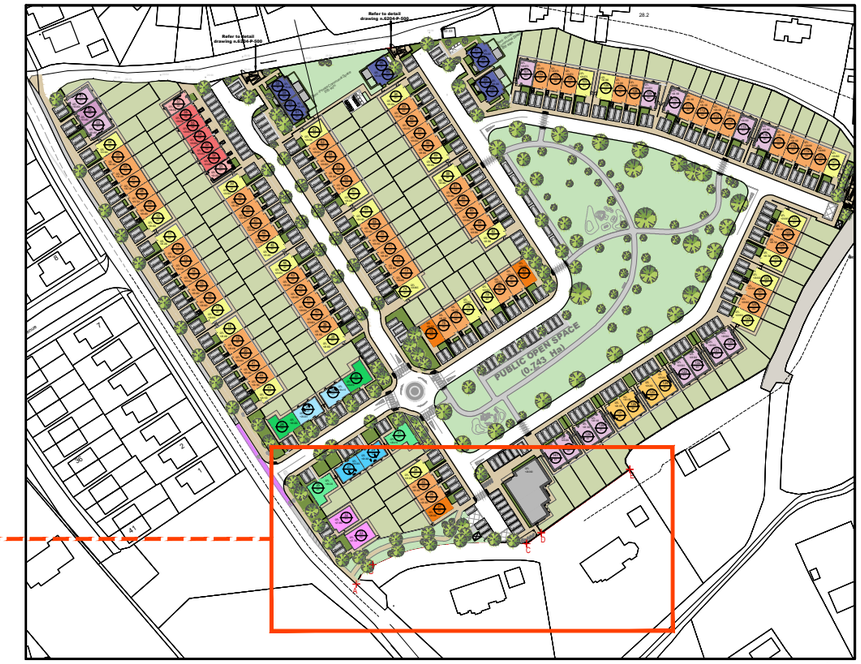

02 400 Site Plan
1:2500@A3

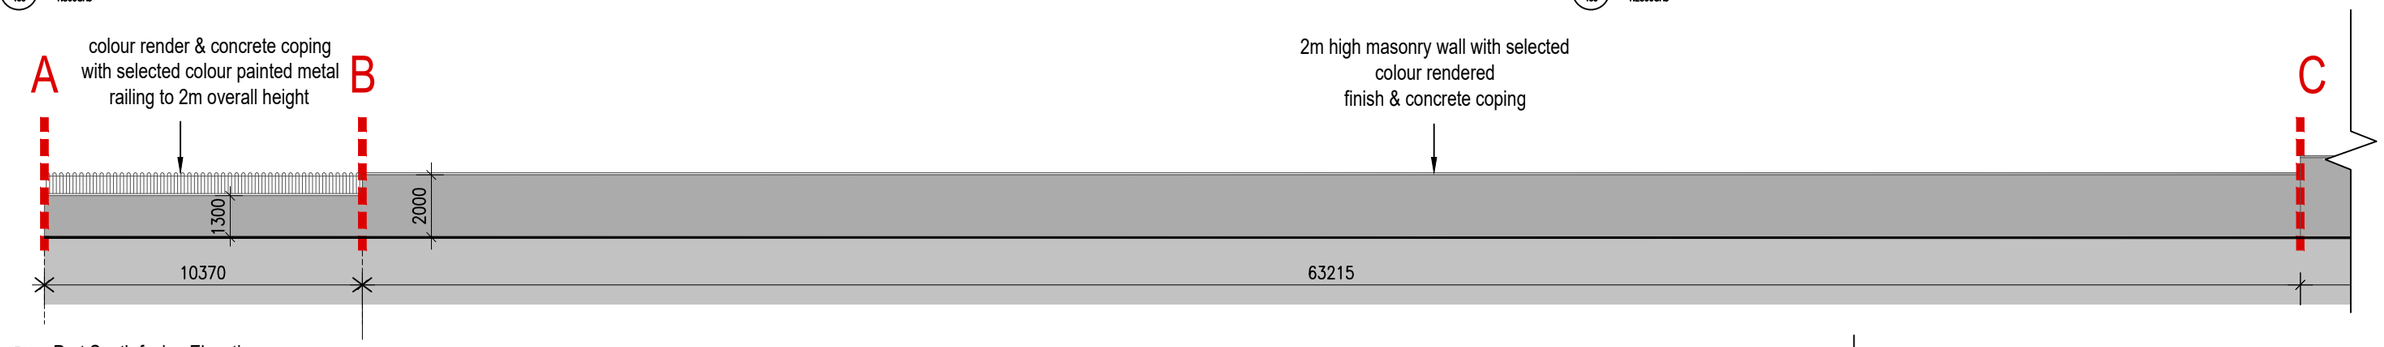

03 400 Part South facing Elevation
1:250@A3

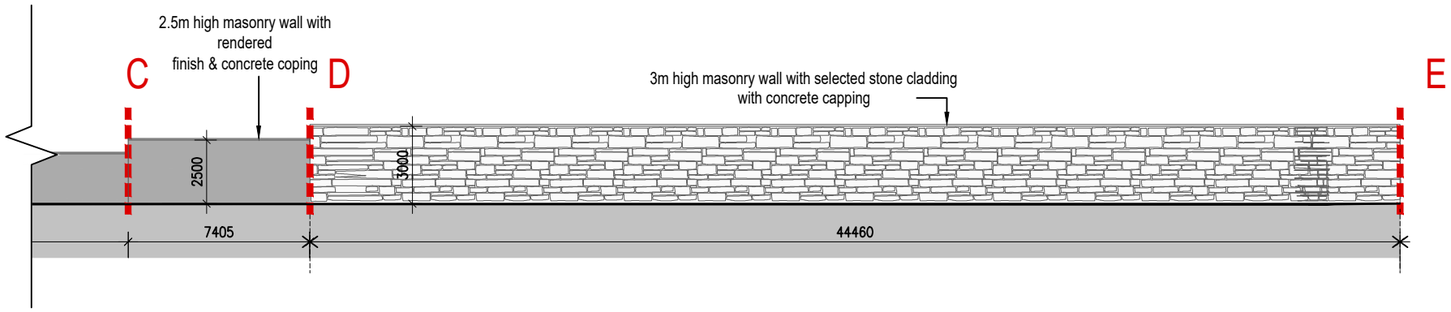

04 400 Part South facing Elevation
1:250@A3

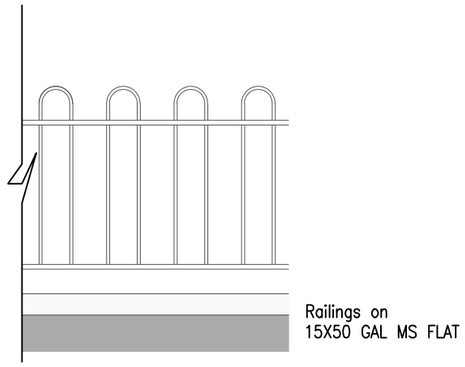

05 400 Railings Part Elevation
1:50@A3

	No.	Date	Revision	Initials
	01	31.03.22	SHD Planning Application	RT

M:\Project Section - Current\6204 Duleek Residential\CAD\Drawings\Construction\Details\6204-P-400-South West Boundary Treatment.dwg 04/04/2022 15:30:15

Project	**Longford Road / Steeples Road, Duleek, Co. Meath - Residential Development**		
Drawing Title	South-West Boundary Treatment		
Drawing No	6204-P-400		
Scale Varies@A3	Rev 01	Drawn RT	Date March'22

6 - 7 HARCOURT TERRACE, DUBLIN 2, IRELAND
t + 353-1-618 2400 f + 353-1-676 7395
e architecture@bkd.ie
www.bkd.ie
bkdarchitects
BURKE-KENNEDY DOYLE